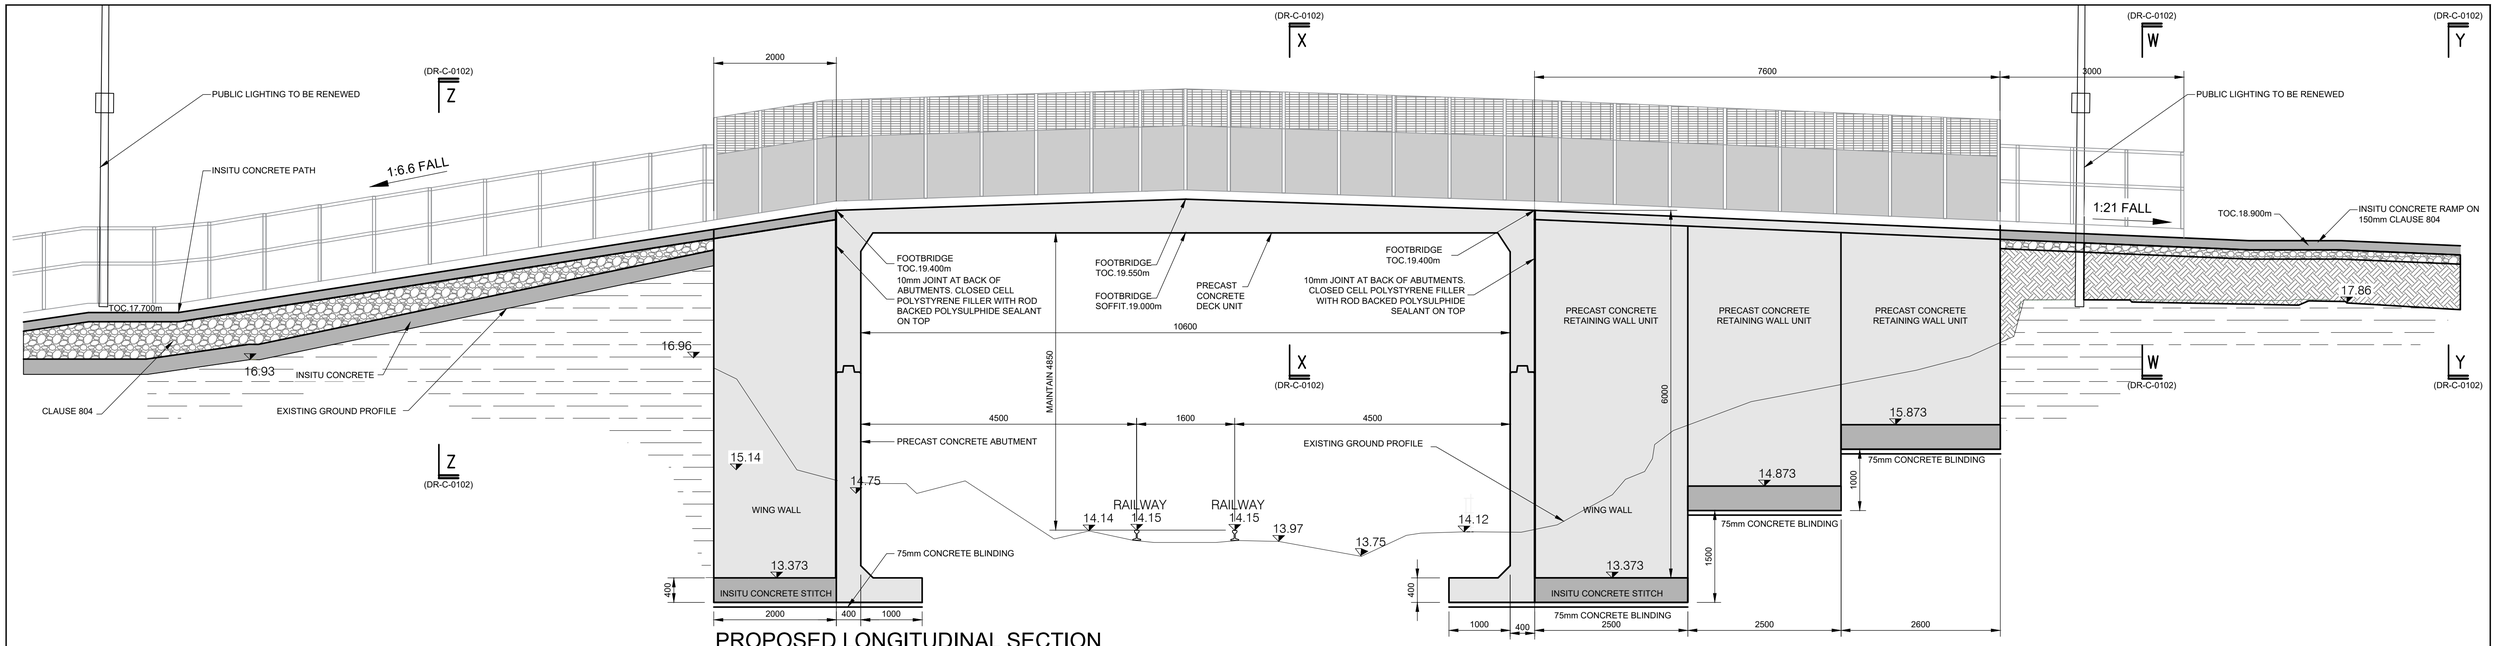

PROPOSED LONGITUDINAL SECTION

SCALE 1:50

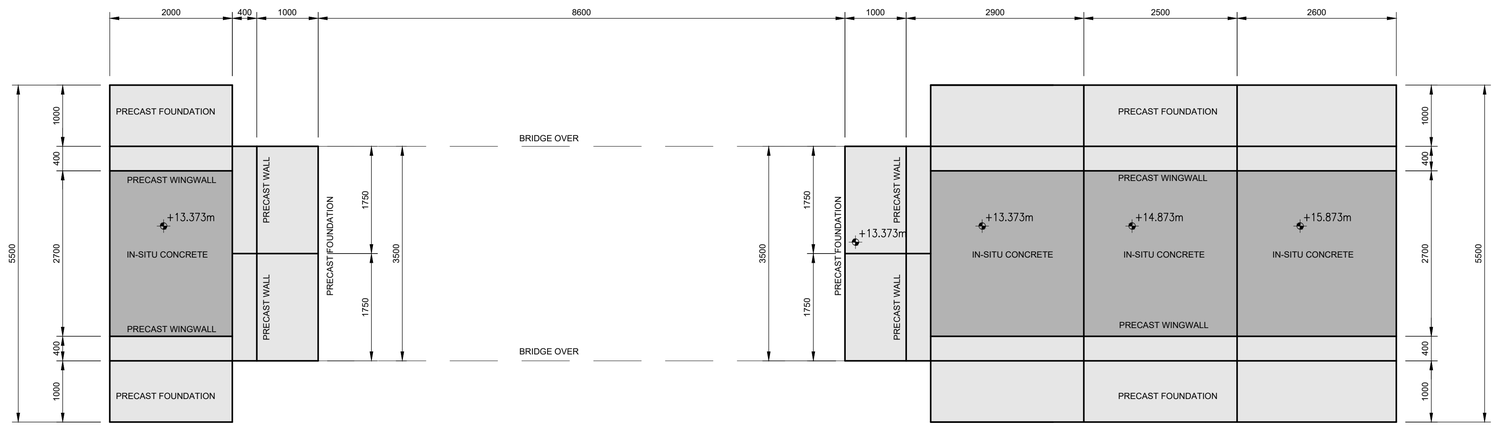

PROPOSED FOUNDATION PLAN

SCALE 1:50

Notes

1. All drawings are to be read in conjunction with all relevant Specifications, Bills of Quantities, Architectural, Services and Engineering drawings.
2. Any discrepancies between these documents shall be brought to the attention of the Engineer.
3. All dimensions are in millimetres unless noted otherwise.
4. All levels are in metres related Ordnance Datum Malin Head.
5. Drawings are not to be scaled.

REV	DATE	DESCRIPTION	BY	APP
P05	20.09.22	ISSUED FOR PART A PLANNING	SJ	POD
P04	25.08.22	ISSUED FOR INFORMATION	DL	POD
P03	01.08.22	ISSUED FOR INFORMATION	DL	POD
P02	05.07.22	ISSUED FOR INFORMATION	DL	POD
P01	29.03.22	ISSUED FOR INFORMATION	DL	POD

MWP
ENGINEERING AND ENVIRONMENTAL CONSULTANTS
CORK | TRALEE | LONDON | LIMERICK
mwp.ie

PROJECT:
CLARIN FOOTBRIDGE OBL1A9A,
CARRICK-ON-SUIR
CO. TIPPERARY

CLIENT:
TIPPERARY COUNTY COUNCIL

TITLE:
PROPOSED LONGITUDINAL SECTION & FOUNDATION PLAN

DRAWN:	CHECKED:	APPROVED:
DL	POD	POD
PROJECT NUMBER: 22275	DATE: MARCH 2022	SCALE @ A1: 1:50

STATUS DESCRIPTION: FOR INFORMATION
STATUS: S2

DRAWING NUMBER: 22275 - MWP - ZZ - ZZ - DR - C - 0103
REV: P05